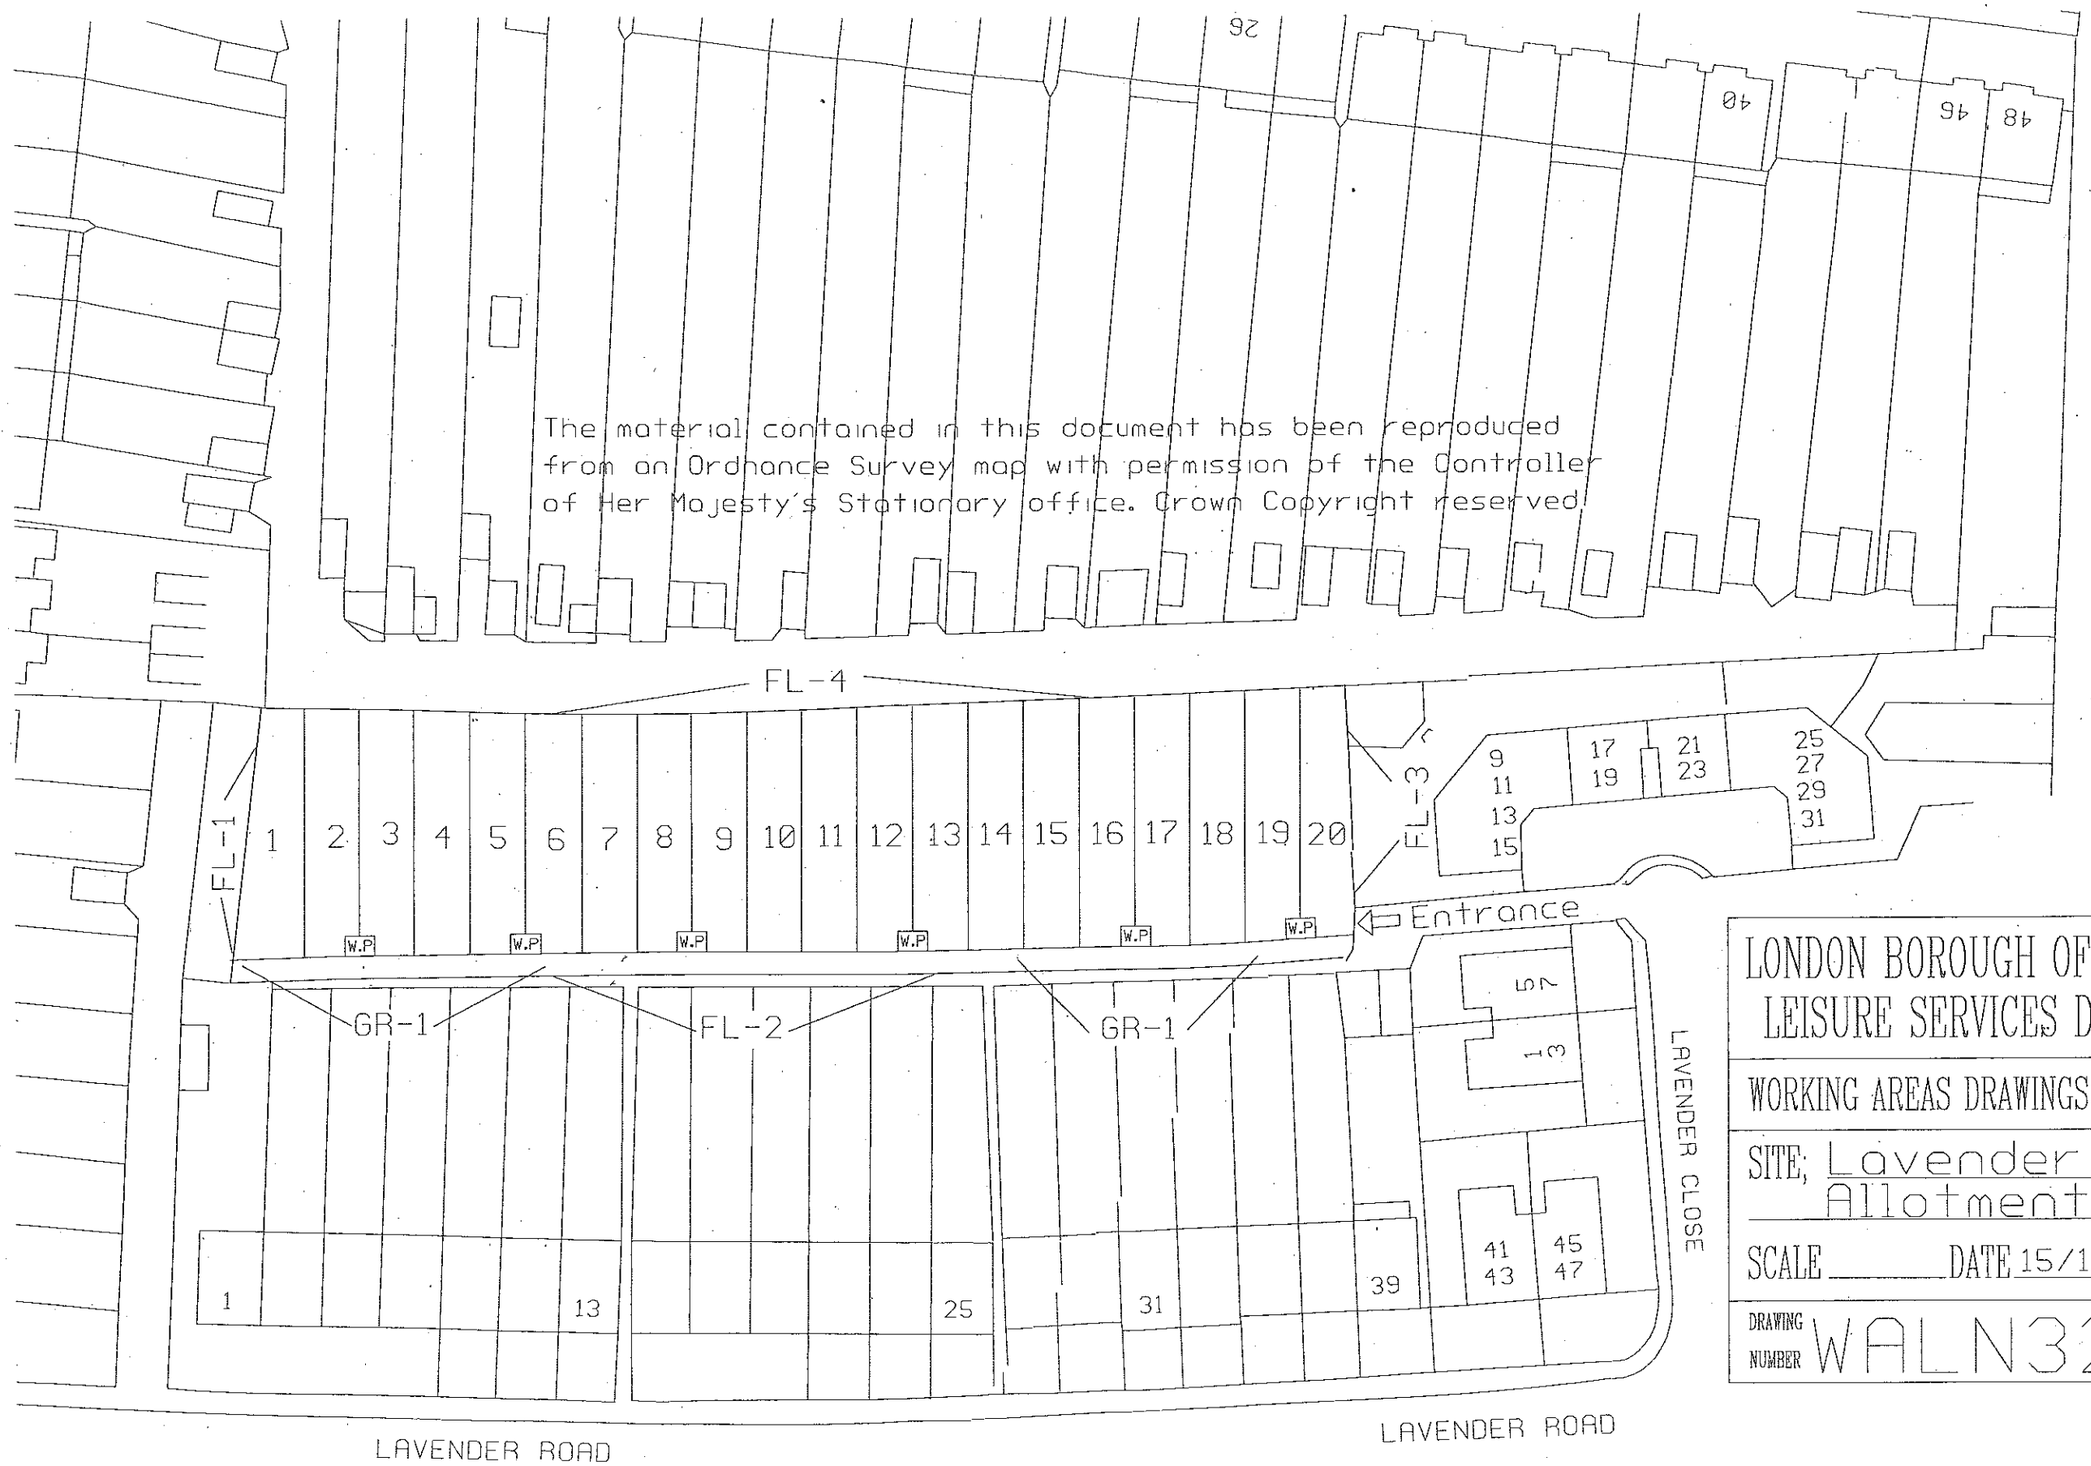

The material contained in this document has been reproduced from an Ordnance Survey map with permission of the Controller of Her Majesty's Stationary office. Crown Copyright reserved

LONDON BOROUGH OF SUTTON
LEISURE SERVICES DIVISON

WORKING AREAS DRAWINGS CCT

SITE; Lavender Road Allotment Site

SCALE _____ DATE 15/1/93

DRAWING NUMBER WALN3201