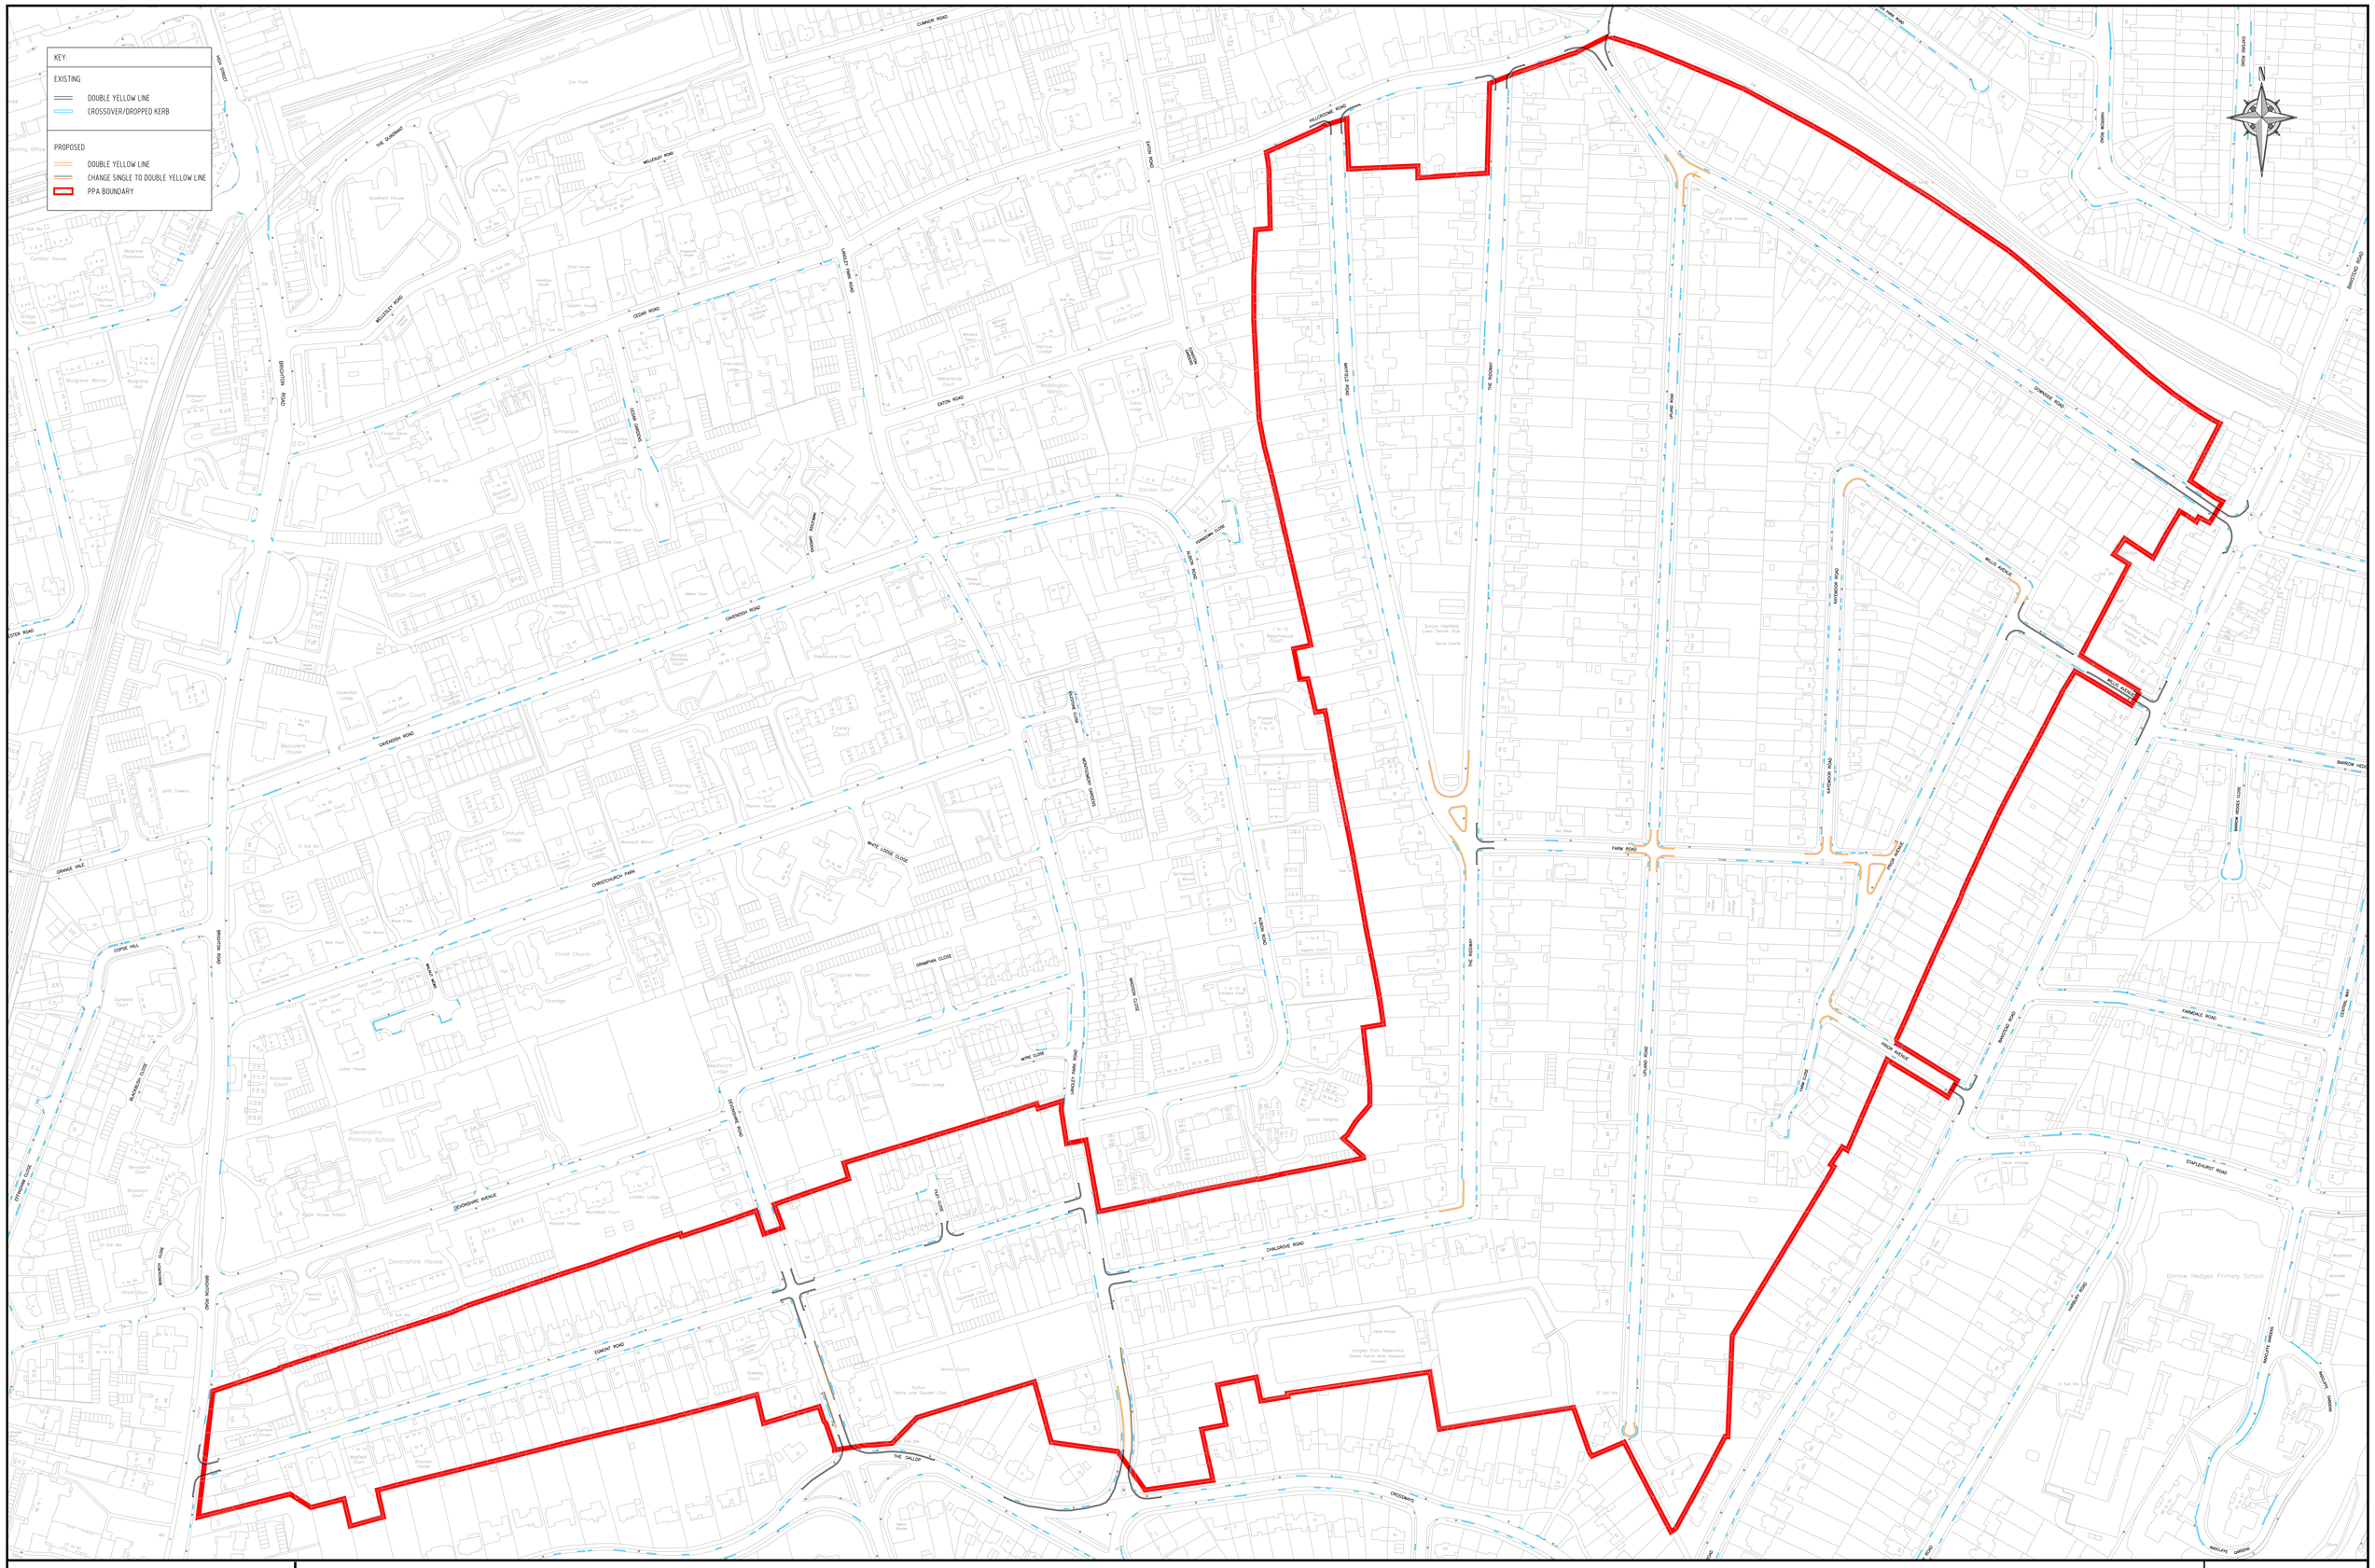

BASED UPON THE ORDNANCE SURVEY MAPPING WITH THE PERMISSION OF THE CONTROLLER OF HER MAJESTY'S STATIONERY OFFICE. © CROWN COPYRIGHT. UNAUTHORISED REPRODUCTION INFRINGES CROWN COPYRIGHT AND MAY LEAD TO PROSECUTION OR CIVIL PROCEEDINGS.
L.B. SUTTON 100008655X 2019

PROPOSED (SS) PERMIT PARKING AREA (PPA)
OPERATIONAL - MON-FRI, 9-11AM

UPLAND ROAD AREA

PS-1000-01-03-02