50 0 50 100 150

ORIGINAL SCALE AT A3 – 1:1250

ALL DIMENSIONS IN METRES

SITE BLOCK PLAN — Scale 1:1250

SITE LOCATION (E525202, N164673)

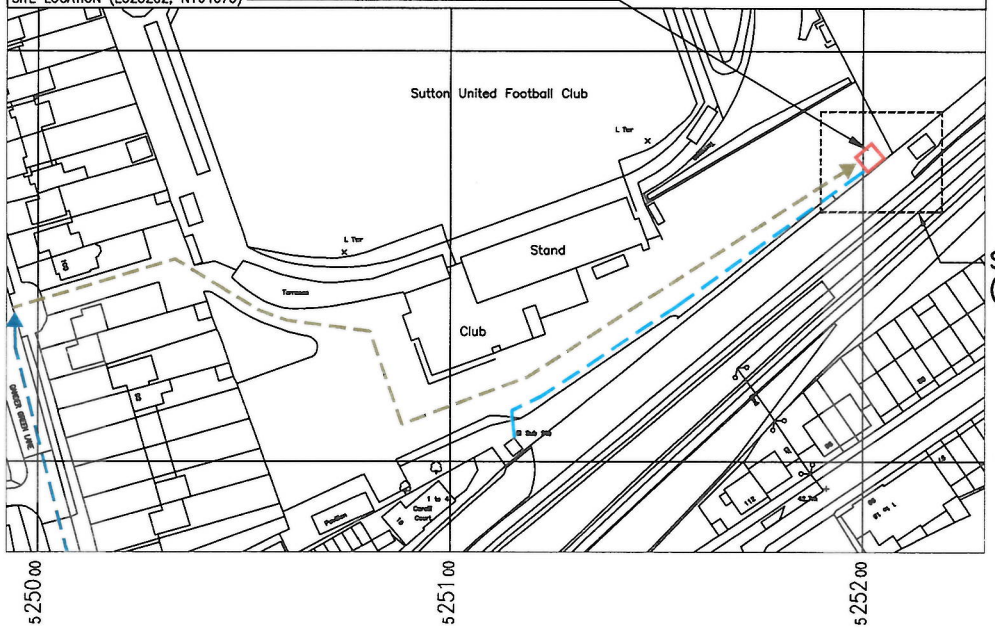

SITE LOCATION (refer to plan)

LOCATION PLAN — Scale 1:50000

THE SITE (E525202, N164674)

0 1km 2km
Scale

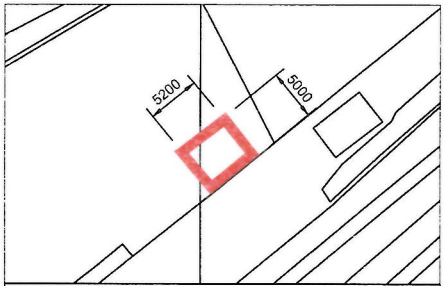

ENLARGED DETAILED SITE LOCATION PLAN — Scale 1:500

SITE ACCESS

PUBLIC HIGHWAY

INDICATIVE POWER ROUTE

DIRECTIONS TO SITE
FROM LONDON FOLLOW THE A23 SOUTHBOUND FOR APPROX 4 MILES AND THEN THE A216 & A217 FOR A FURTHER 4.5 MILES. AT ROSE HILL ROUNDABOUT, TAKE THE 3RD EXIT ONTO REIGATE AVE/A217 & CONTINUE TO FOLLOW THE A217 FOR APPROX 1.3 MILES. TURN LEFT ONTO GANDER GREEN LANE. THE STADIUM IS VISIBLE ON THE LEFT.

SITE ADDRESS
SUTTON UNITED FC
GANDER GREEN LANE
SUTTON, SURREY
SM1 2EY

SPD

DEPENDENCIES	
CHERRY PICKER SURVEY	NO
STAT SEARCH	YES
TRIAL DIG	YES
GEOTECH	YES
GDC	YES
BOLT PULL-OUT TEST	NO
STRUCTRUAL CALCULATIONS	NO
BUILDING REGULATIONS	NO
ELECTRICAL LOAD TEST	YES
REC SERVICE ALTERATION	NO
COMMS SERVICE ALTERATION	NO
ASBESTOS SURVEY	NO
ANTENNA TESTING	NO
COOLING CALCULATIONS	NO

DOES THIS SITE DESIGN CONFORM TO STANDARD ICNIRP DESIGN GUIDELINES	YES	NO
	X	

IF NO DETAIL THE EXCEPTIONS BELOW :
1.
2
3

CROWN COPYRIGHT RESERVED.
MAPS REPRODUCED WITH THE PERMISSION OF THE CONTROLLER OF HM's STATIONERY OFFICE.

LOCATION PLAN - Digital Mapping Solutions from Dotted eyes.
© Crown Copyright 2017. All rights reserved Licence number 100019918

SITE BLOCK PLAN - Digital Mapping Solutions from Promap.
© Crown Copyright 2017. All rights reserved Serial number 100020449

REV	DESCRIPTION	BY	DATE
G	SITE LAYOUT REVISED	HK	30 06 20
F	LEGALS UPDATE	BF	25 06 19
E	POWER ROUTE AMENDED	LN	04 06 19
D	PROPOSED TOWER FOUNDATION AMENDED TO D9 ROOT	DM	31 07 18
C	ANTENNA SCHEMATIC CHANGES	BB	28 06 18
B	ANTENNA SECTORS AMENDED	DM	18 06 18
A	FIRST ISSUE	TEL	13 06 18

SCALE AS SHOWN WHEN PRINTED AT A3

DRAWN	CHECKED	APPROVED
SPD	HK	HK
DATE 30.06.20	DATE 30.06.20	DATE 30.06.20

ALL DIMENSIONS IN mm UNLESS OTHERWISE STATED.
THIS DRAWING TO BE READ IN CONJUNCTION WITH OTHER RELEVANT DRAWINGS.

TITLE
SUTTON FC

SITE LOCATION MAPS

shared access

OPERATOR REF	SITE CODE	OPT No	DRG TYPE	DRG No	REV
76919	1531525	1	GA	100	G

ALL SCALES AS SHOWN WHEN PRINTED AT A3

ALL SCALES AS SHOWN WHEN PRINTED AT A3